



ITEM NO.	QTY. -041	QTY. -043	PART NUMBER	DESCRIPTION
1	X		D4039-041	FWD BRACKET ASSEMBLY
2		X	D4039-043	AFT BRACKET ASSEMBLY
3	1		D4039-1	FWD BRACKET
4		1	D4039-3	AFT BRACKET
5	1	1	D2690-6	LANYARD
6	1	1	BLRS-010	PIP PIN
7	1	1	MS27039-1-11	SCREW
8	1	1	MS21042L3	NUT
9	3	3	NAS1149D0363J	WASHER

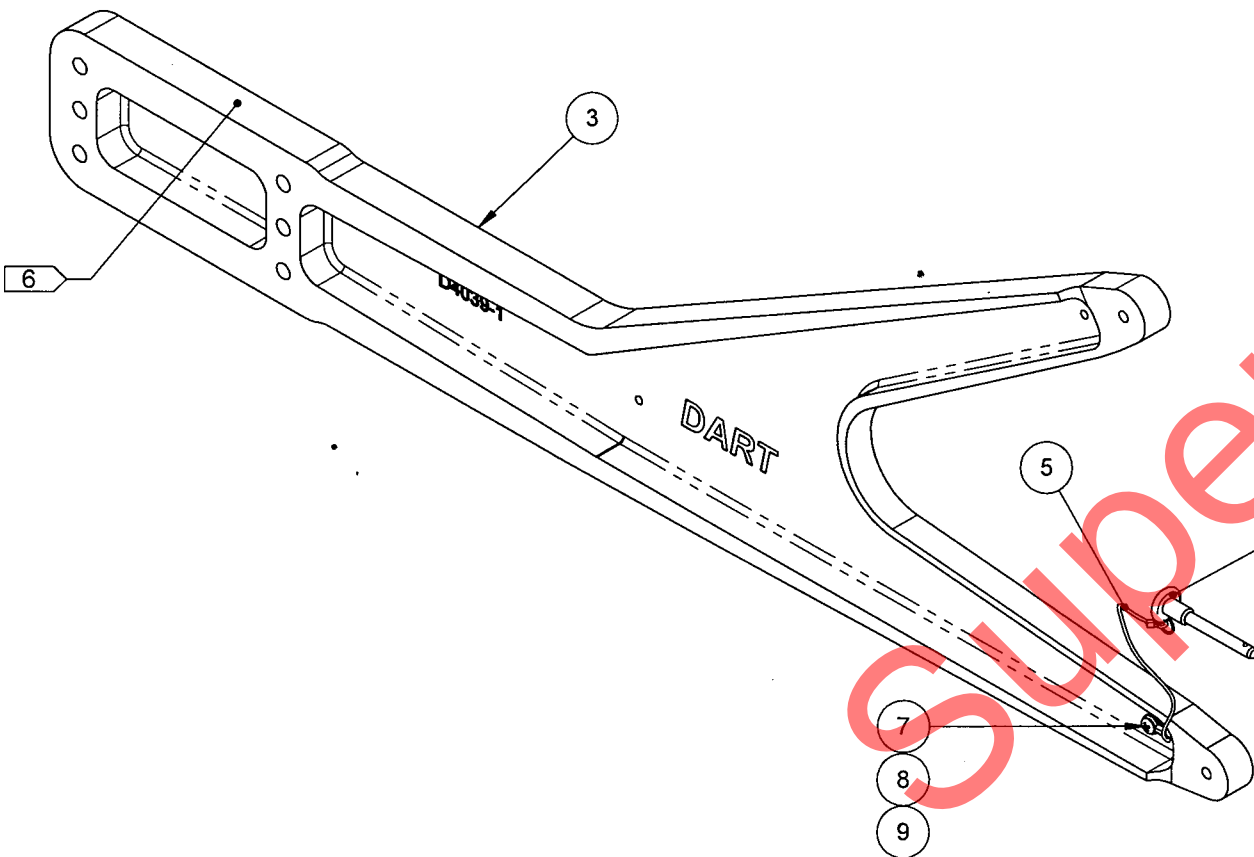


D4039-041 FWD BRACKET ASSEMBLY

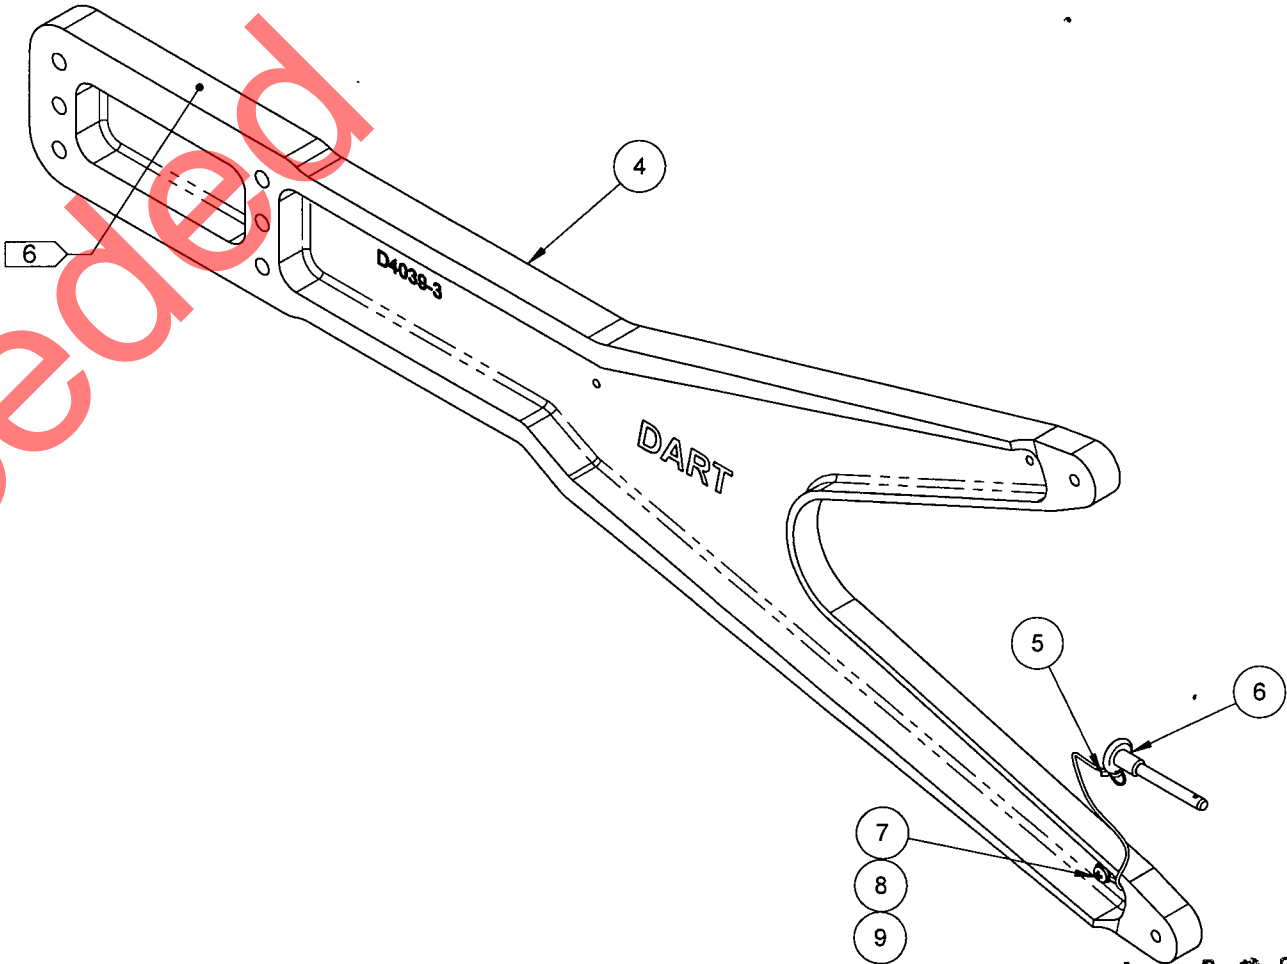

D4039-043 AFT BRACKET ASSEMBLY

- NOTES:
- 1) MATERIAL: N/A
  - 2) FINISH: N/A
  - 3) TOLERANCES: PER DART QSI 018 UNLESS OTHERWISE NOTED
  - 4) UNITS: INCHES UNLESS OTHERWISE NOTED
  - 5) BREAK SHARP EDGES: N/A
  - 6) IDENTIFICATION: IDENTIFY WITH DART P/N "D4039-041/-043" AND B/N USING FINE POINT PERMANENT INK MARKER
  - 7) WEIGHT: N/A

A	NEW ISSUE	<del>BY</del>	09.12.14
REV.	DESCRIPTION		BY DATE
DESIGN	<del>BY</del>	DART AEROSPACE LTD HAWKESBURY, ONTARIO, CANADA	
DRAWN	<del>BY</del>		
CHECKED	<del>BY</del>	DRAWING NO.	REV. A
MFG. APPR.	<del>BY</del>	D4039	SHEET 1 OF 3
APPROVED	<del>BY</del>	TITLE	SCALE
DE APPR.	<del>BY</del>	BRACKET	NTS
DATE	09.12.14	COPYRIGHT © 2009 BY DART AEROSPACE LTD THIS DOCUMENT IS PRIVATE AND CONFIDENTIAL AND IS SUPPLIED ON THE EXPRESS CONDITION THAT IT IS NOT TO BE USED FOR ANY PURPOSE OR COPIED OR COMMUNICATED TO ANY OTHER PERSON WITHOUT WRITTEN PERMISSION FROM DART AEROSPACE LTD.	

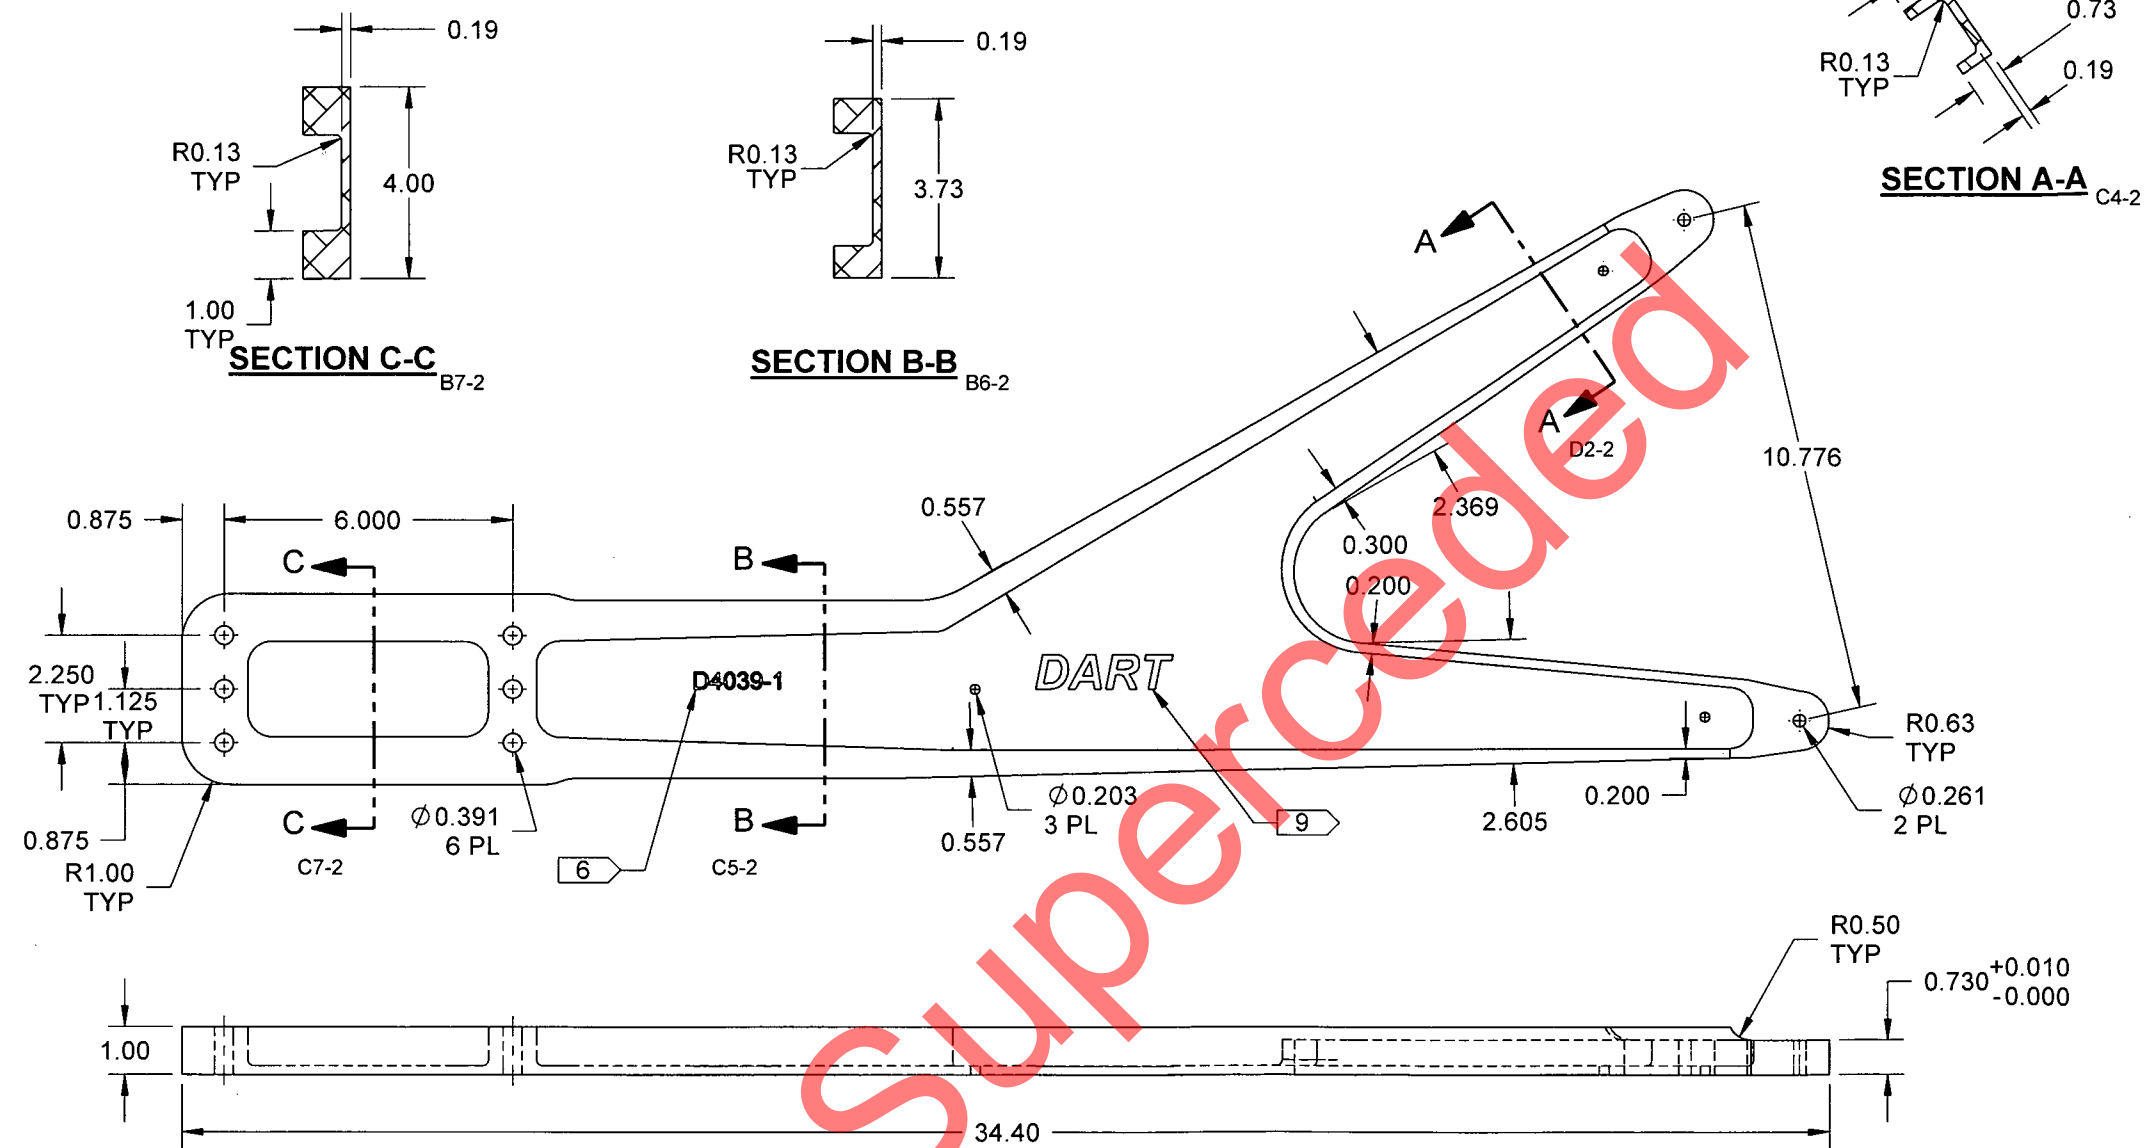





**D4039-1 FWD BRACKET**

**NOTES:**

- 1) MATERIAL: 6061-T6 (OR 6061-T62) ALUMINUM SHEET, 1.000 THICK  
PER AMS-QQ-A-250/11 (OR AMS 4025/4027)  
REF DART SPEC M6061T6S1.000
- 2) FINISH: CHEMICAL CONVERSION COAT PER DART QSI 005 4.1  
POWDER COAT "WHITE" (4.3.5.1) PER DART QSI 005 4.3
- 3) TOLERANCES: PER DART QSI 018 UNLESS OTHERWISE NOTED
- 4) UNITS: INCHES UNLESS OTHERWISE NOTED
- 5) BREAK SHARP EDGES: 0.005 TO 0.010 MAX
- 6) IDENTIFICATION: ENGRAVE P/N AND BATCH NUMBER IN THIS AREA TO MAX  
DEPTH OF 0.010 WITH MIN TOOL RADIUS OF 0.010
- 7) WEIGHT: 6.64 lbs
- 8) MACHINE PER DART SOLIDWORKS PART "D4039-1\_REVA.SLDPRT"
- 9) ENGRAVE DART LOGO IN THIS AREA TO MAX DEPTH OF 0.015 WITH MIN TOOL RADIUS OF 0.250

**RELEASED**  
R 2010-04-16  
NW

DESIGN		<b>DART AEROSPACE LTD</b>	
DRAWN		HAWKESBURY, ONTARIO, CANADA	
CHECKED		DRAWING NO.	REV. A
MFG. APPR.		<b>D4039</b>	SHEET 2 OF 3
APPROVED		TITLE	SCALE
DE APPR.		<b>BRACKET</b>	NTS
DATE	09.12.14	COPYRIGHT © 2009 BY DART AEROSPACE LTD THIS DOCUMENT IS PRIVATE AND CONFIDENTIAL AND IS SUPPLIED ON THE EXPRESS CONDITION THAT IT IS NOT TO BE USED FOR ANY PURPOSE OR COPIED OR COMMUNICATED TO ANY OTHER PERSON WITHOUT WRITTEN PERMISSION FROM DART AEROSPACE LTD.	

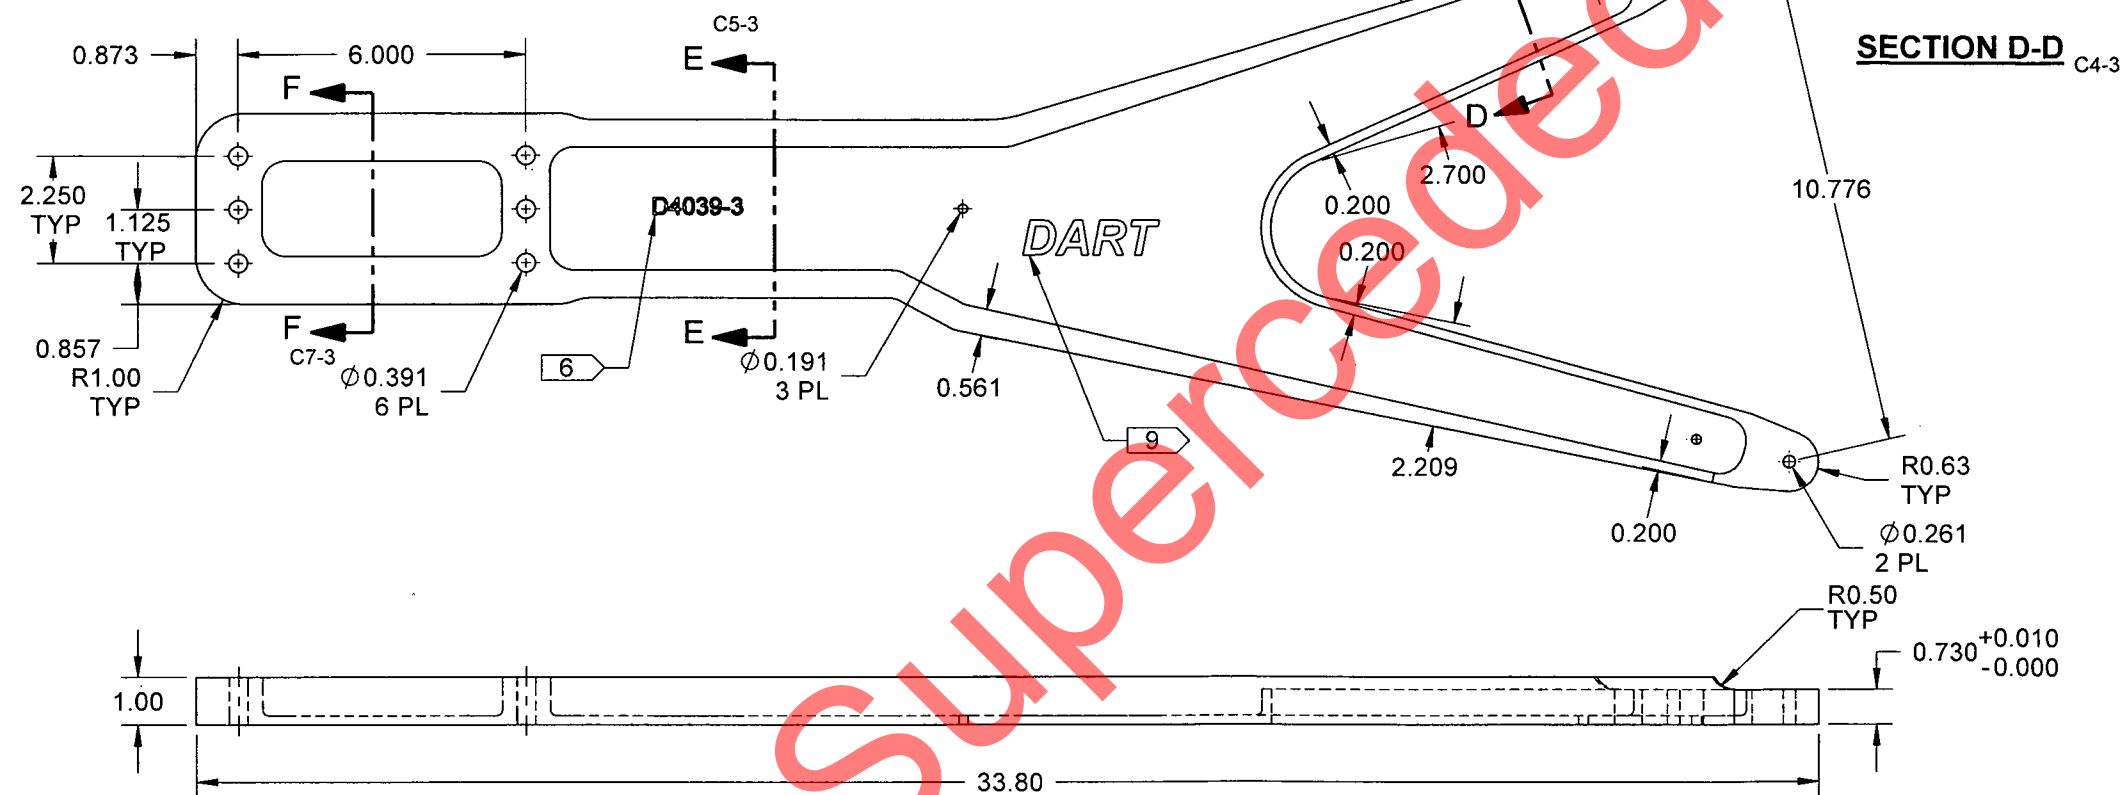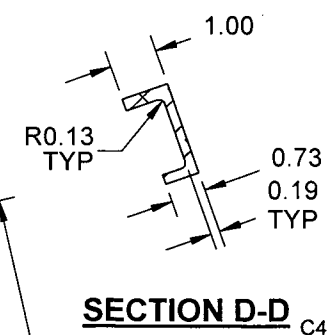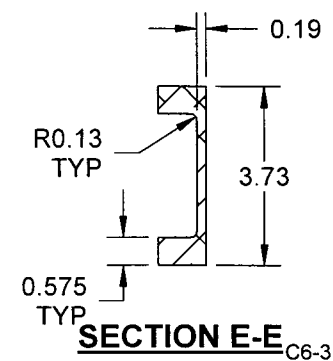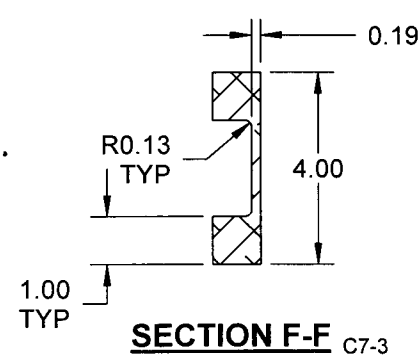

**D4039-3 FWD BRACKET**

**NOTES:**

- 1) MATERIAL: 6061-T6 (OR 6061-T62) ALUMINUM SHEET, 1.000 THICK  
PER AMS-QQ-A-250/11 (OR AMS 4025/4027)  
REF DART SPEC M6061T6S1.000
- 2) FINISH: CHEMICAL CONVERSION COAT PER DART QSI 005 4.1  
POWDER COAT "WHITE" (4.3.5.1) PER DART QSI 005 4.3
- 3) TOLERANCES: PER DART QSI 018 UNLESS OTHERWISE NOTED
- 4) UNITS: INCHES UNLESS OTHERWISE NOTED
- 5) BREAK SHARP EDGES: 0.005 TO 0.010 MAX
- 6) IDENTIFICATION: ENGRAVE P/N AND BATCH NUMBER IN THIS AREA TO MAX  
DEPTH OF 0.010 WITH MIN TOOL RADIUS OF 0.010
- 7) WEIGHT: 6.23 lbs
- 8) MACHINE PER DART SOLIDWORKS PART "D4039-3 REVA.SLDPRT"
- 9) ENGRAVE DART LOGO IN THIS AREA TO MAX DEPTH OF 0.015 WITH MIN TOOL RADIUS OF 0.250

**RELEASED**  
2010-04-14  
MP

DESIGN		<b>DART AEROSPACE LTD</b>	
DRAWN		HAWKESBURY, ONTARIO, CANADA	
CHECKED		DRAWING NO.	REV. A
MFG. APPR.		<b>D4039</b>	SHEET 3 OF 3
APPROVED		TITLE	SCALE
DE APPR.		<b>BRACKET</b>	NTS
DATE	09.12.14	COPYRIGHT © 2009 BY DART AEROSPACE LTD THIS DOCUMENT IS PRIVATE AND CONFIDENTIAL AND IS SUPPLIED ON THE EXPRESS CONDITION THAT IT IS NOT TO BE USED FOR ANY PURPOSE OR COPIED OR COMMUNICATED TO ANY OTHER PERSON WITHOUT WRITTEN PERMISSION FROM DART AEROSPACE LTD.	